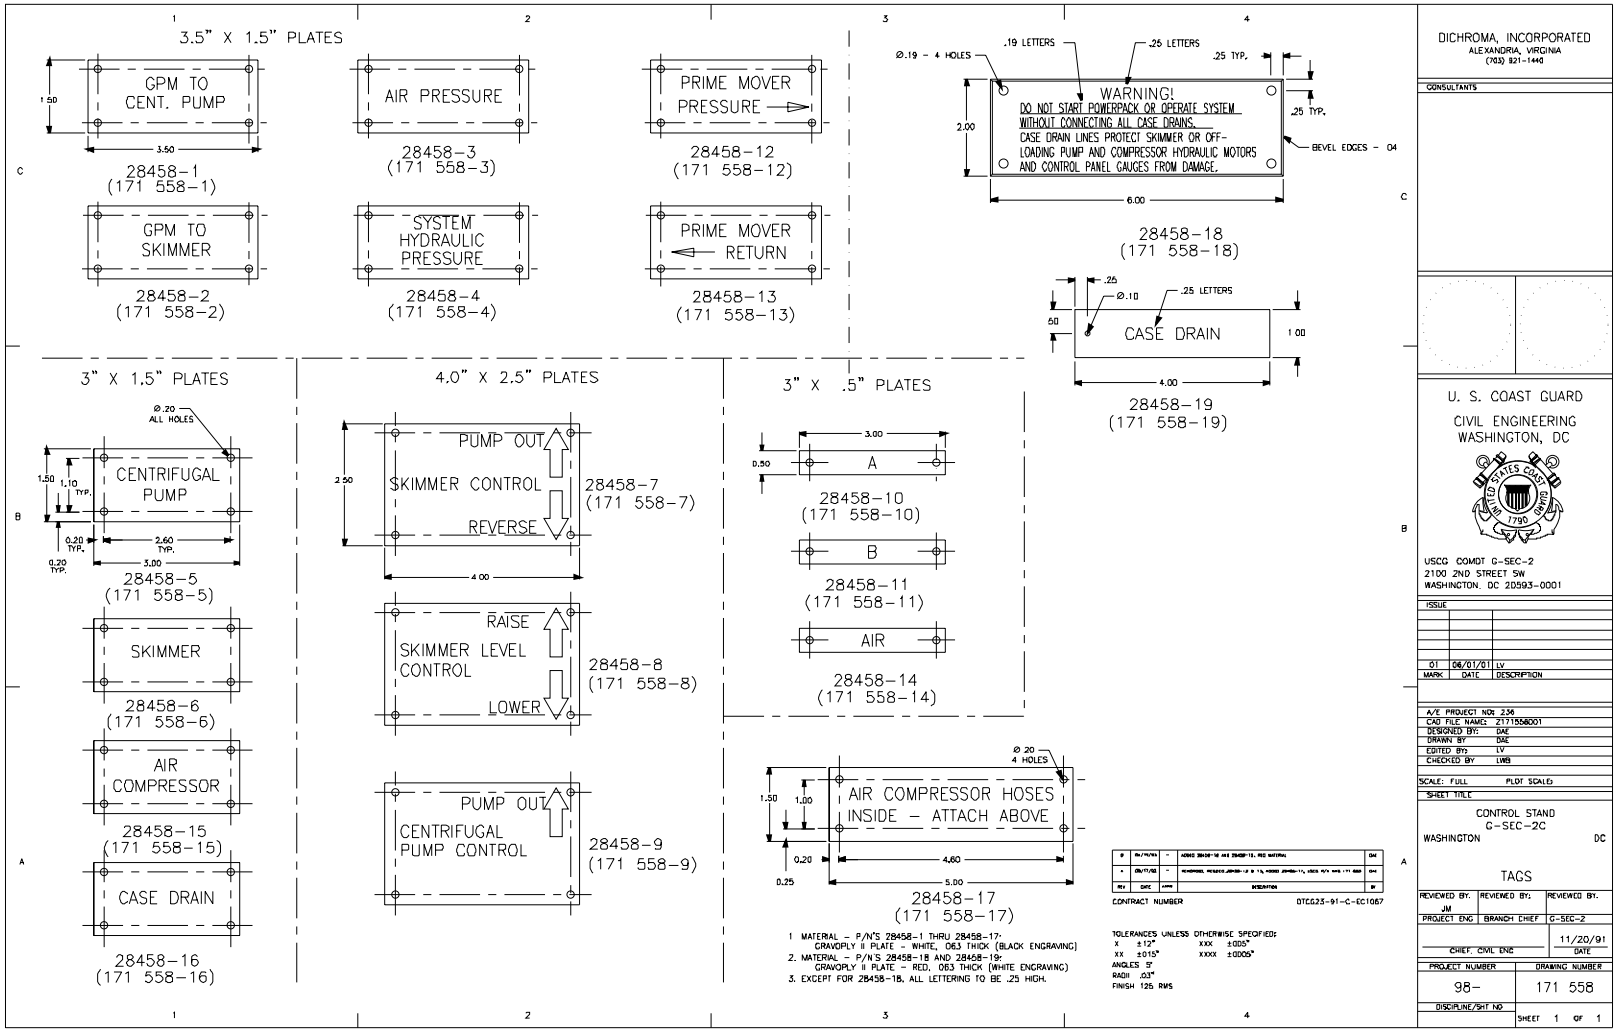

1. MATERIAL - P/N'S 28458-1 THRU 28458-17: GRAVOPLY II PLATE - WHITE, .063 THICK (BLACK ENGRAVING)
2. MATERIAL - P/N'S 28458-18 AND 28458-19: GRAVOPLY II PLATE - RED, .063 THICK (WHITE ENGRAVING)
3. EXCEPT FOR 28458-18, ALL LETTERING TO BE .25 HIGH.

REV	DATE	APPR	DESCRIPTION	BY
B	04/14/94	-	ADDED 28458-18 AND 28458-19. RED MATERIAL	DAE
A	08/17/92	-	REMOVED, REVISED JOB#98-12 & 13, ADDED JOB#92-17, USCG P/N NOW 171 558	DAE

CONTRACT NUMBER DTCG23-91-C-EC1067

TOLERANCES UNLESS OTHERWISE SPECIFIED:
X ±12" XXX ±.005"
XX ±.015" XXXX ±.0005"
ANGLES 5°
RADII .03"
FINISH 125 RMS

DICHROMA, INCORPORATED
ALEXANDRIA, VIRGINIA
(703) 821-1440

CONSULTANTS

U. S. COAST GUARD
CIVIL ENGINEERING
WASHINGTON, DC

USCG COMDT G-SEC-2
2100 2ND STREET SW
WASHINGTON, DC 20593-0001

MARK	DATE	DESCRIPTION
01	06/01/01	LV

A/E PROJECT NO: 236
CAD FILE NAME: 2171558001
DESIGNED BY: DAE
DRAWN BY: DAE
EDITED BY: LV
CHECKED BY: LWB

SCALE: FULL PLOT SCALE:

SHEET TITLE
CONTROL STAND
G-SEC-2C
WASHINGTON DC

TAGS

REVIEWED BY.	REVIEWED BY:	REVIEWED BY.
JM		
PROJECT ENG	BRANCH CHIEF	G-SEC-2
CHIEF, CIVIL ENG		DATE 11/20/91

PROJECT NUMBER	DRAWING NUMBER
98-	171 558
DISCIPLINE/SHT NO	SHEET 1 OF 1